	Symbol	Scientific Name	Common Name	Condition	Spacing	Proportion
	ss	***Snowflake Mix:*** *Scilla siberica 'Alba'* *Leucojum vernum*	 Siberian squill Spring snowflake	 bulb bulb		 75% 25%
	lv	*Leucojum vernum*	Spring snowflake	bulb		n/a
	np	***Daffodil Mix:*** *Narcissus "Ice Follies"* *Narcissus pseudonarcissus*	 Ice Follies Daffodil Daffodil	 bulb bulb		 50% 50%
	am	*Allium x Mars*	Onion	bulb		n/a
	ag	*Allium giganteum*	Giant Onion	bulb		n/a

NOTE: BULBS INTERPLANTED UNIFORMLY BETWEEN PERENNIALS.
SEE DETAIL 4 / L 7.01

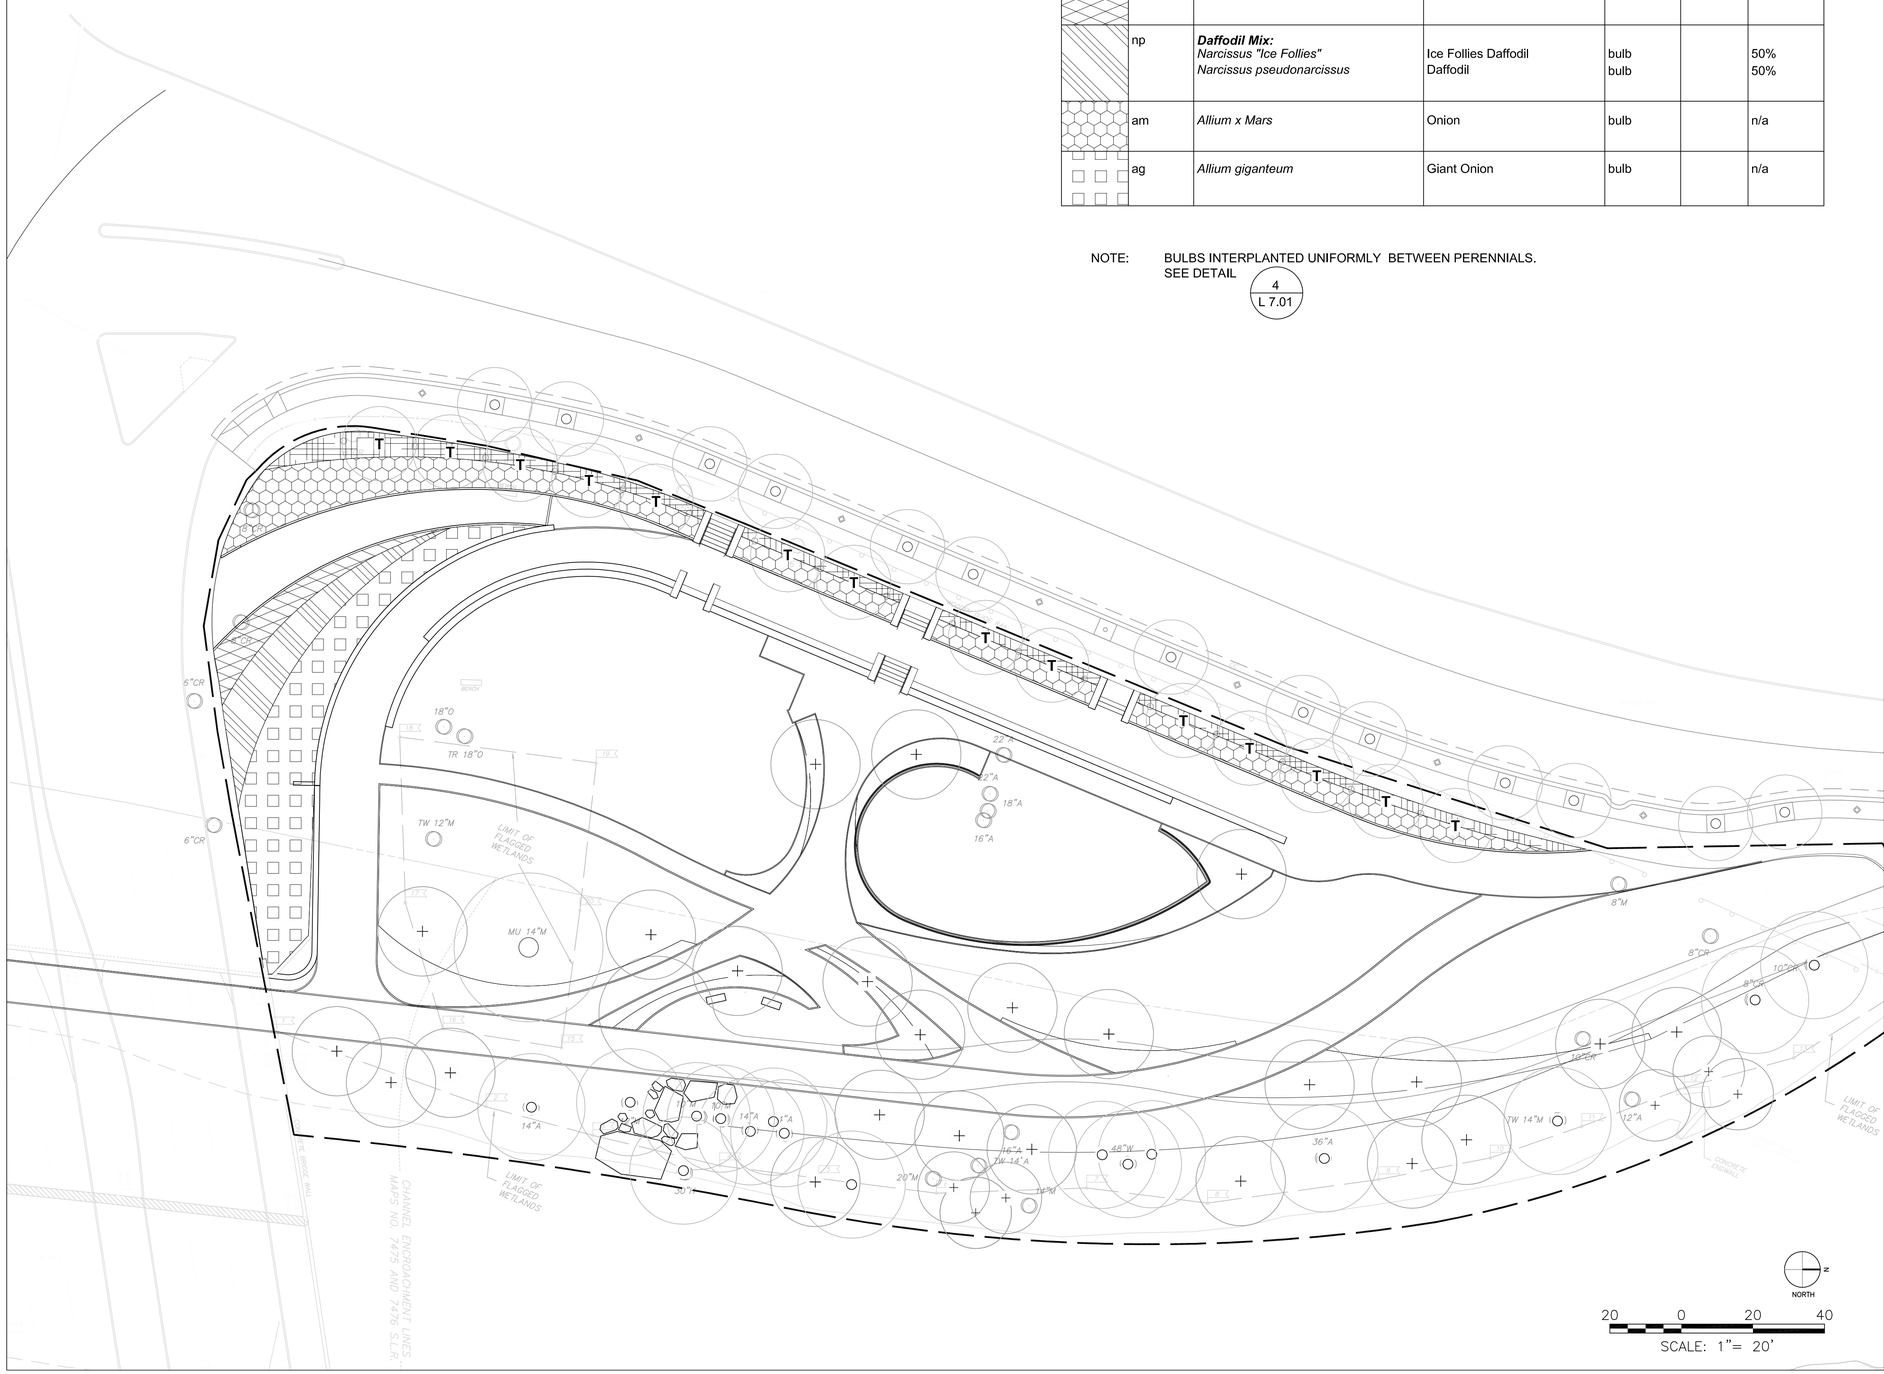

LEGEND:

— — — CONTRACT LIMIT LINE

CITY OF STAMFORD, CONNECTICUT

MILL RIVER COLLABORATIVE

MILL RIVER PARK PLAYGROUND PLANTING

Consultants:

Landscape Architect:
Olin Partnership
The Public Ledger Building
Suite 1123
150 South Independence Mall West
Philadelphia, PA 19106

Civil Engineering/Stormwater Management:
Nitsch Engineering, Inc.
186 Lincoln Street
Suite 200
Boston, MA 02111-2403

Notes:

Key Plan:

Sheet Title:

PLANTING PLAN
BULBS

Revisions: (Addenda No.)

No.	Date	Description
1	3/28/07	100%

Scale:	1" = 20'
Date:	3/28/07
Drawn By:	J.F.
Checked By:	CS
Project No.:	0506.09

Sheet No.: L 5.03